GENERAL NOTES

1. COPYRIGHT RESERVED
2. DO NOT SCALE DRAWING. USE FIGURED DIMENSIONS ONLY.
3. ALL DISCREPENCIES TO BE REPORTED TO ARCHITECT.
4. THE CONTRACTOR IS RESPONSIBLE FOR CHECKING ALL LEVELS AND DIMENSIONS.
5. ALL STRUCTURE TO BE TO STRUCTURAL ENGINEERS DETAILS.
6. ALL MECH & ELEC SERVICES TO SERVICES ENGINEERS DETAILS.
7. ALL PROPRIETARY ITEMS TO BE INSTALLED IN ACCORDANCE WITH MANUFACTURERS INSTRUCTIONS.
8. CONTRACTOR IS RESPONSIBLE FOR THE COORDINATION OF STRUCTURE FINISHES AND SERVICES.

REV	DATE	DESCRIPTION	BY

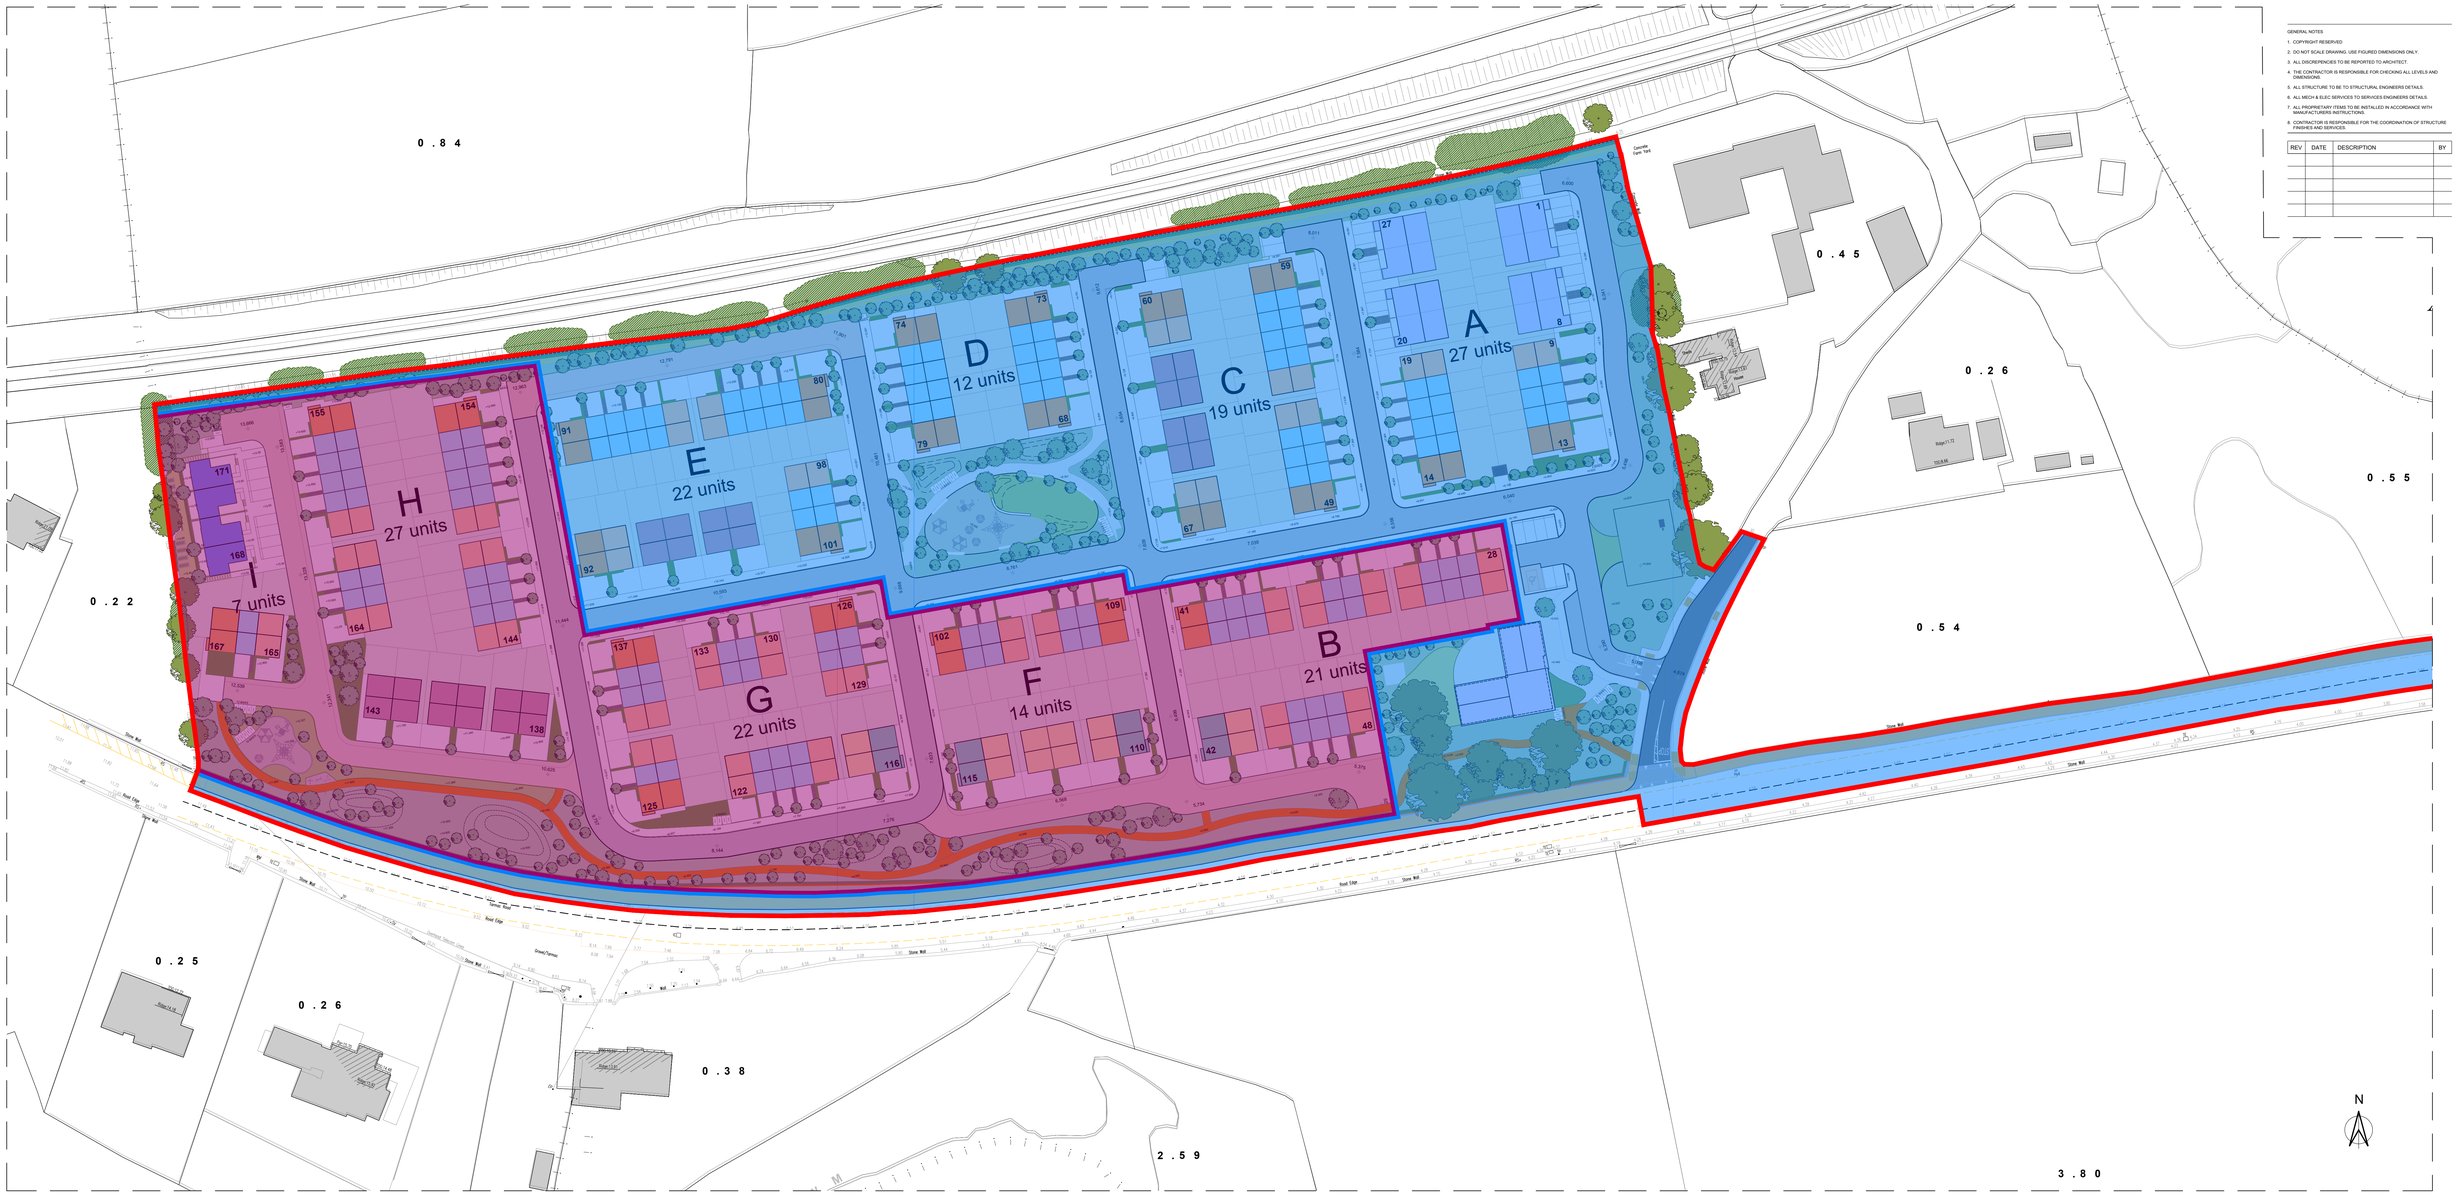

Proposed Phasing Plan

Note: Refer to *Proposed Site Layout Plan - Part 1* for levels.

[m] 0 10 20 30 40 50 100

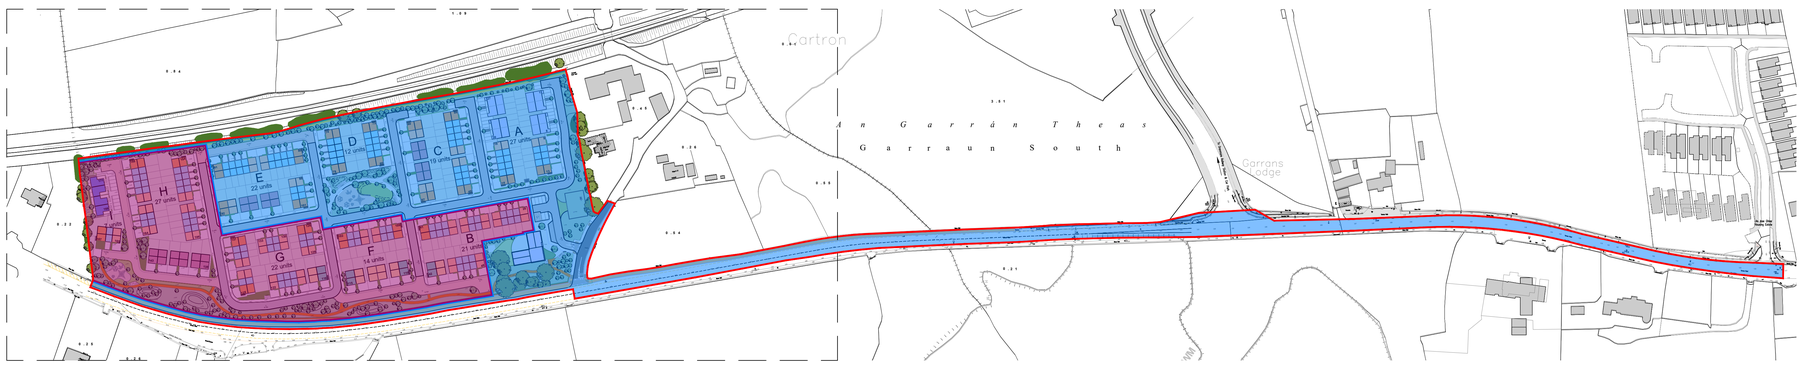

Key Plan - not to scale

N

LEGEND

- Site Boundary
- Phase 1
- Phase 2

JFA ARCHITECTS

THE TREE HOUSE, 17 RICHVIEW OFFICE PARK
CLONSKEAGH, D14 XR82, IRELAND
T: (01) 6689888 E: info@jfa.ie W: www.jfa.ie

CLIENT
Marshall Yards Development Company Ltd.

PROJECT
Residential Development
Cartron, Oranmore, Co.Galway

DRAWING
Proposed Phasing Plan

SCALE	JOB NO.
1:500 @ A0	2326
DRAWN BY	JF/IC
DATE	09.05.24
DRAWING NUMBER	REVISION
CAR-ZZ-LZZ-DR-JFA-AR-P1102	

DRAWING LOCATION
w:\23 jobs\2326\00-current drawings

DRAWING STATUS
PLANNING