


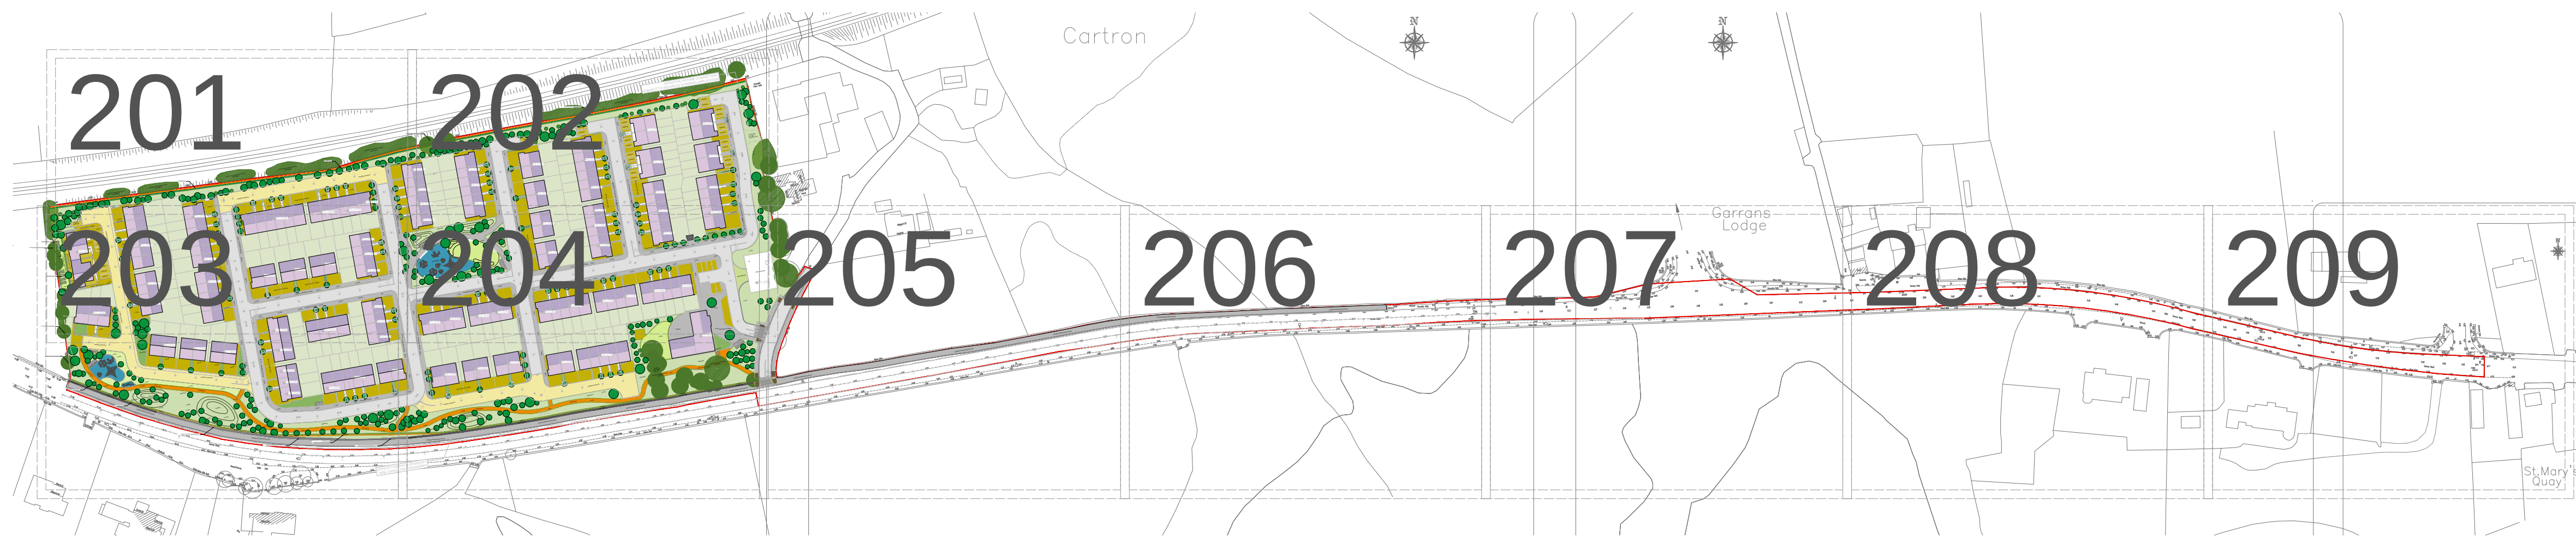

REFERENCE: THIS DRAWING IS NOT FOR CONSTRUCTION

SR
LA

SIMON RONAN LANDSCAPE ARCHITECTS

Cork Office
Levin Quay
Skibbereen
Co. Cork
Ireland
A94A431
simon@simonronan.com

Dublin Office
25 Glengarriff Parade
Phibsborough
Dublin 7
Ireland
D07 XF25
+353 86 056 3434

100_DRAWING SHEET LAYOUT A1 NTS

CARTRON ORANMORE HOUSING

FOR PLANNING

THIS DRAWING IS TO BE USED IN CONSULTATION WITH RELEVANT CONSULTANTS DRAWINGS
ALL DIMENSIONS TO BE CHECKED ON SITE
NO PART OF THIS DOCUMENT MAY BE REPRODUCED
OR TRANSMITTED IN ANY FORM OR BY ANY MEANS
ELECTRONIC OR MECHANICAL, INCLUDING PHOTOCOPYING, RECORDING, OR BY ANY INFORMATION STORAGE AND RETRIEVAL SYSTEM
WITHOUT PERMISSION IN WRITING FROM SIMON RONAN LANDSCAPE ARCHITECTS
AS APPLIED FOR FOR THE PROJECT FOR WHICH THE
DOCUMENT WAS ORIGINALLY PREPARED

MAY 2024



LEGEND

- Site boundary
- Existing Hedge To Be Retained
- Herbaceous Planting & Shrubs
- Lawn
- Meadow
- Concrete paving
- Concrete Unit paving
- Shared surface
- Parking
- Soft Pour Play Surface
- Park Main Pathway/Greenway
- Homezone Surface
- Road
- Retaining Wall (Stone face to match existing)
- Fence and Gates
- Bike Stands (43 No. Stands 86 Spaces)
- Existing Trees To be Removed
- Existing Trees To be Retained
- Proposed Hedging
- Proposed Trees
- Large Trees
 - Ps Pinus sylvestris
 - Qr Quercus robur
 - Lt Liriodendron tulipifera
- Small trees
 - Bp Betula pendula
 - So Sorbus aucuparia
 - Ca Corylus avellana
 - la Ilex Aquifolium

REFERENCE: THIS DRAWING IS NOT FOR CONSTRUCTION

SR
LA

SIMON RONAN LANDSCAPE ARCHITECTS

Cork Office
Levis Quay
Skibbereen
Co Cork
Ireland
A84A431

Dublin Office
25 Glengarriff Parade
Phibsborough
Dublin 7
Ireland
D07 XF25

simon@simonronan.com

+353 86 056 3434

L-101
LANDSCAPE MASTERPLAN




1:500 A1

CARTRON ORANMORE HOUSING

FOR PLANNING

THIS DRAWING IS TO BE READ IN CONJUNCTION WITH RELEVANT CONSULTANT DRAWINGS
ALL DIMENSIONS GIVEN ARE APPROXIMATE
NO PART OF THIS DOCUMENT MAY BE REPRODUCED OR TRANSMITTED IN ANY FORM OR BY ANY MEANS
WITHOUT THE WRITTEN PERMISSION OF THE ARCHITECTS
THIS DOCUMENT IS THE PROPERTY OF THE ARCHITECTS
IT IS NOT TO BE USED FOR ANY OTHER PROJECT WITHOUT THE WRITTEN PERMISSION OF THE ARCHITECTS

MAY 2024

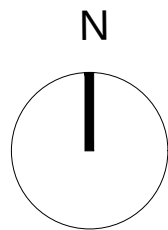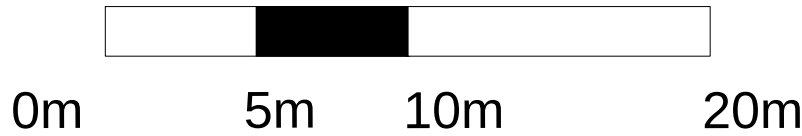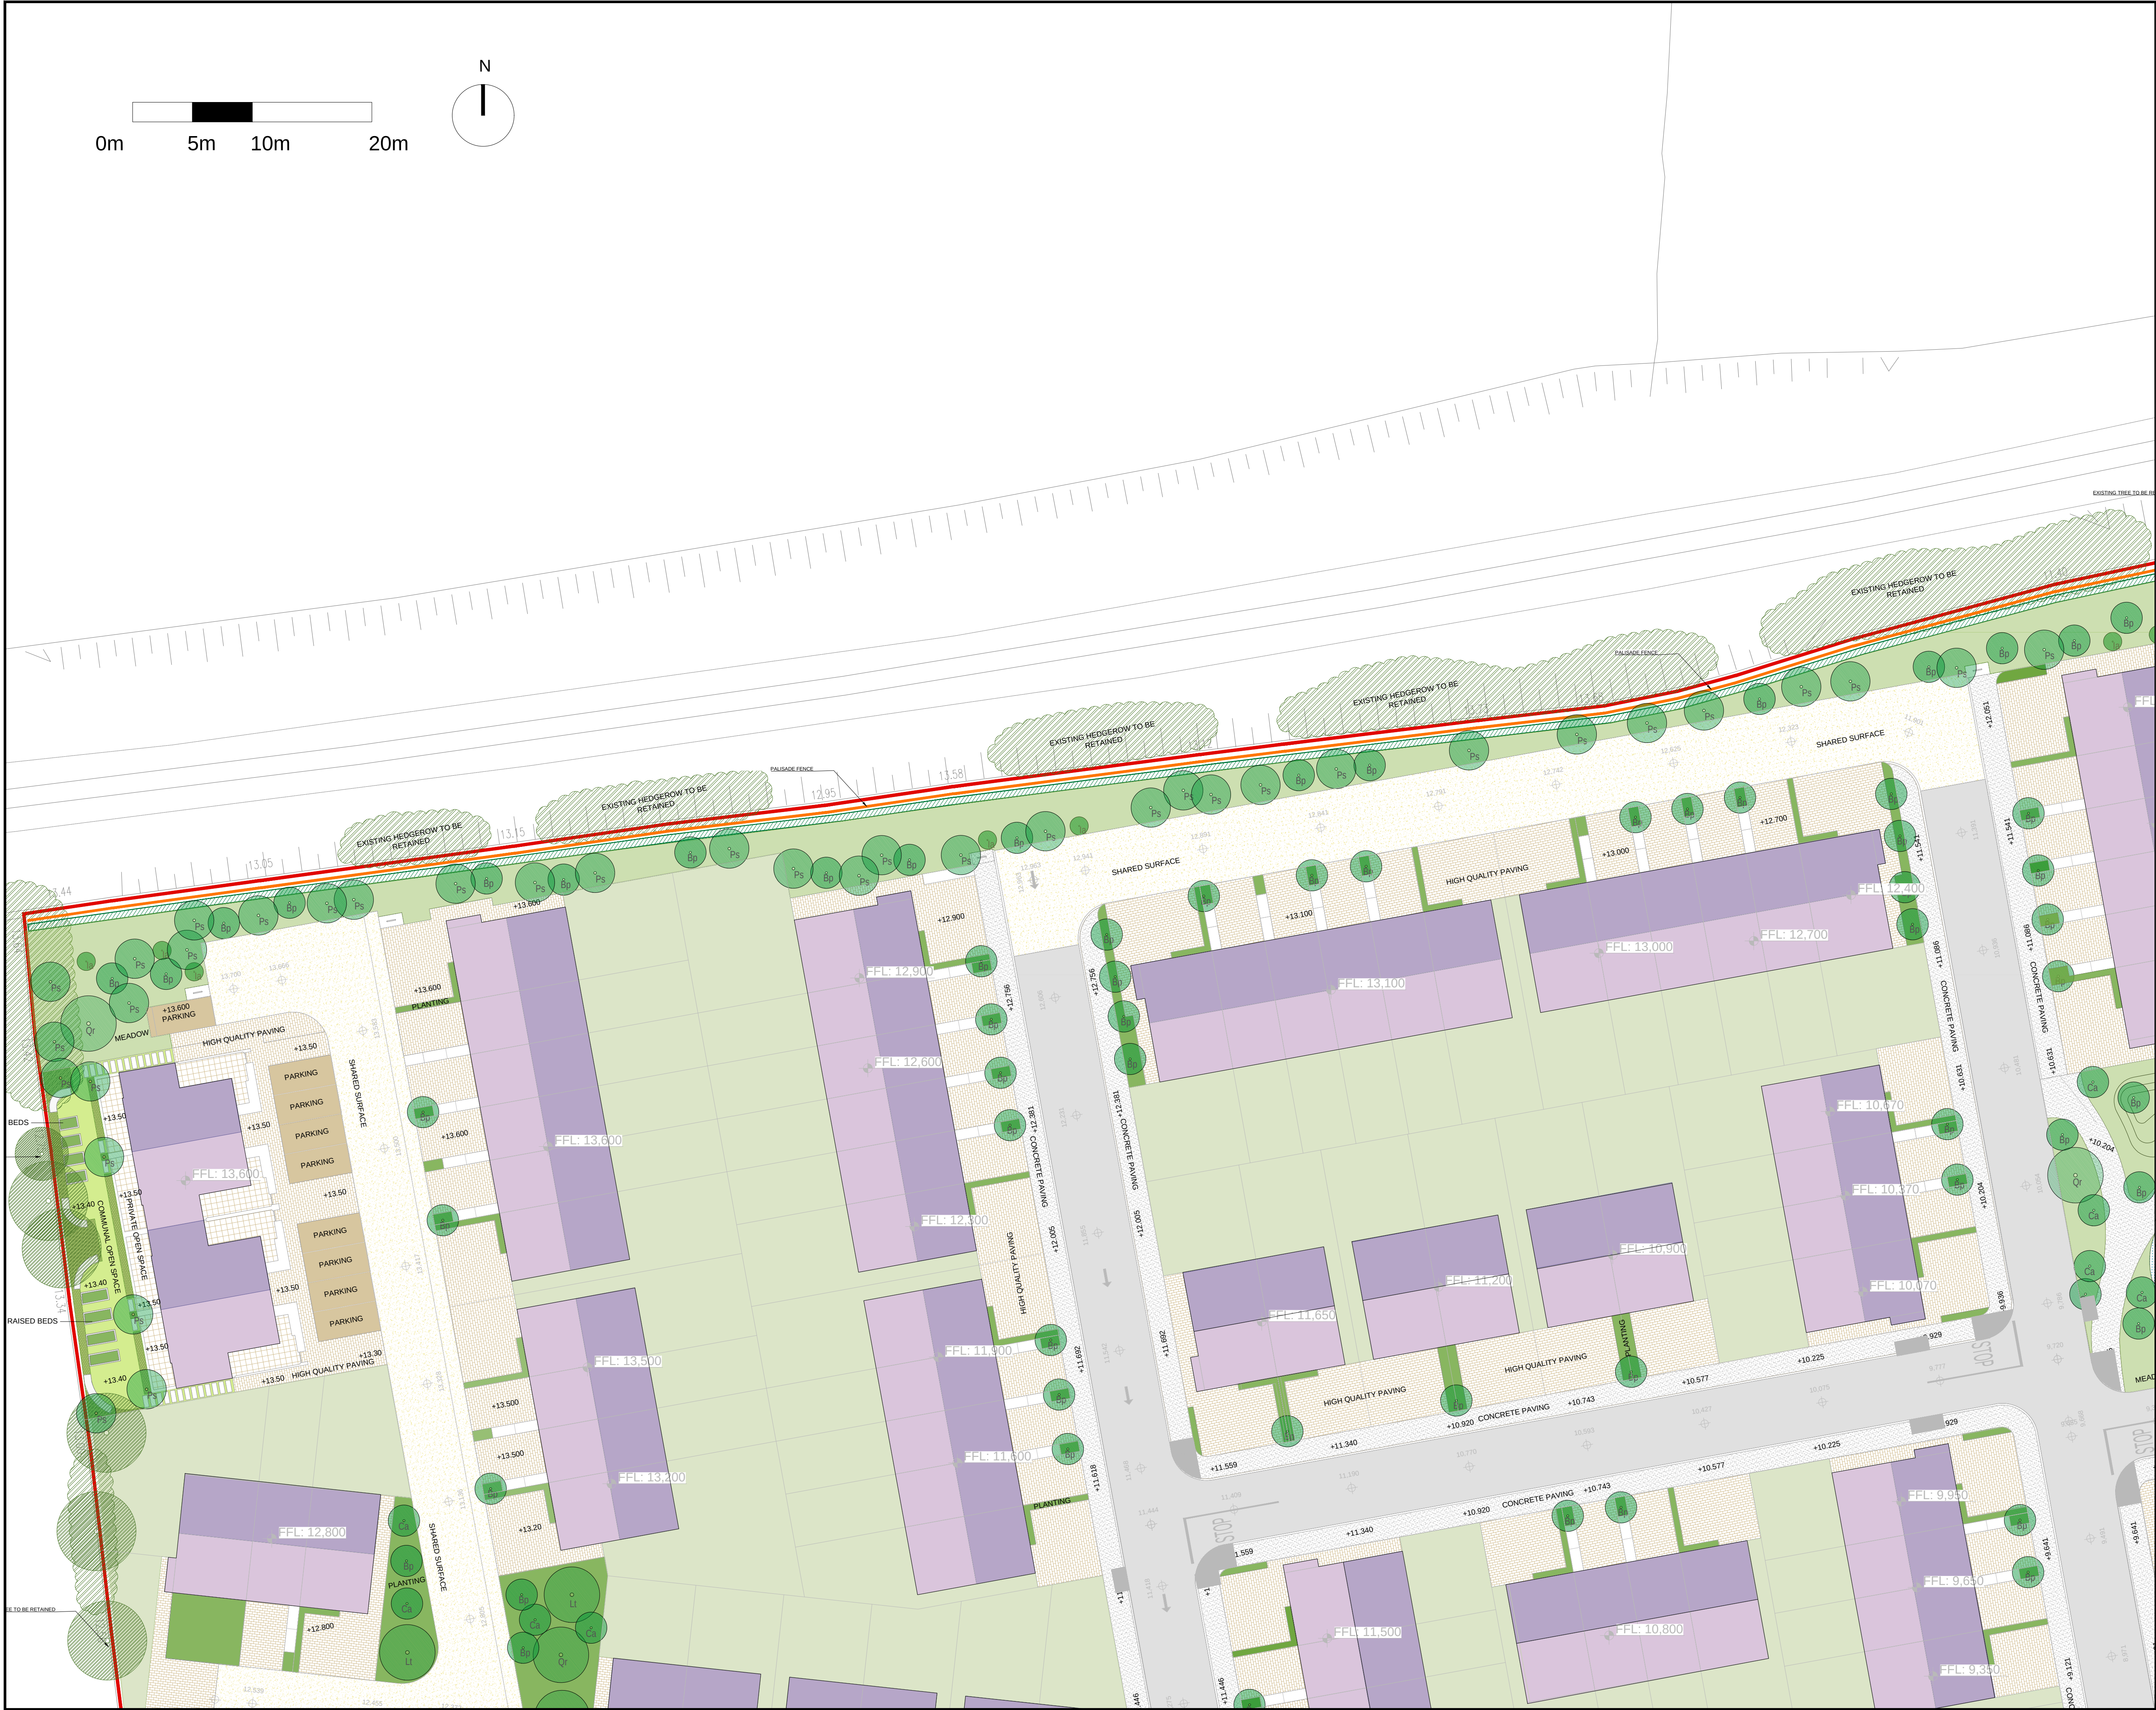

LEGEND

- Site boundary
- Existing Hedge To Be Retained
- Herbaceous Planting & Shrubs
- Lawn
- Meadow
- Concrete paving
- Concrete Unit paving
- Shared surface
- Parking
- Soft Pour Play Surface
- Park Main Pathway/Greenway
- Homezone Surface
- Road
- Retaining Wall (Stone face to match existing)
- Fence and Gates
- Bike Stands (43 No. Stands 86 Spaces)
- Existing Trees To be Removed
- Existing Trees To be Retained
- Proposed Hedging
- Proposed Trees
- Large Trees
 - Ps Pinus sylvestris
 - Qr Quercus robur
 - Lt Liriodendron tulipifera
- Small trees
 - Bp Betula pendula
 - So Sorbus aucuparia
 - Ca Corylus avellana
 - la Ilex Aquifolium

REFERENCE: THIS DRAWING IS NOT FOR CONSTRUCTION

SR
LA

SIMON RONAN LANDSCAPE ARCHITECTS

Cork Office
Leavis Quay
Skibbereen
Co Cork
Ireland
A84A431
simon@simonronan.com

Dublin Office
25 Glengarriff Parade
Phibsborough
Dublin 7
Ireland
D07 XF25
+353 86 056 3434

L_201
LANDSCAPE LAYOUT 1/9

1:250 A1

CARTRON ORANMORE HOUSING

FOR PLANNING

THIS DRAWING IS TO BE READ IN CONJUNCTION WITH RELEVANT CONSULTANT DRAWINGS
ALL DIMENSIONS GIVEN ARE APPROXIMATE
NO PART OF THIS DRAWING MAY BE REPRODUCED OR
TRANSMITTED IN ANY FORM OR BY ANY MEANS
ELECTRONIC OR MECHANICAL, INCLUDING PHOTOCOPYING, RECORDING, OR BY ANY INFORMATION
STORAGE AND RETRIEVAL SYSTEM, WITHOUT THE WRITTEN PERMISSION
OF THE ARCHITECT. ANY UNAUTHORIZED USE OF THIS DRAWING FOR ANY PURPOSE
IS PROHIBITED AND WILL BE PROSECUTED TO THE FULL EXTENT OF THE LAW.
REVISIONS: 001 (ISSUED) 000001

MAY 2024



LEGEND

- Site boundary
- Existing Hedge To Be Retained
- Herbaceous Planting & Shrubs
- Lawn
- Meadow
- Concrete paving
- Concrete Unit paving
- Shared surface
- Parking
- Soft Pour Play Surface
- Park Main Pathway/Greenway
- Homezone Surface
- Road
- Retaining Wall (Stone face to match existing)
- Fence and Gates
- Bike Stands (43 No. Stands 86 Spaces)
- Existing Trees To Be Removed
- Existing Trees To Be Retained
- Proposed Hedging
- Proposed Trees
- Large Trees
 - Ps Pinus sylvestris
 - Qr Quercus robur
 - Lt Liriodendron tulipifera
- Small trees
 - Bp Betula pendula
 - So Sorbus aucuparia
 - Ca Corylus avellana
 - la Ilex Aquifolium

REFERENCE: THIS DRAWING IS NOT FOR CONSTRUCTION

SR
LA

SIMON RONAN LANDSCAPE ARCHITECTS

Cork Office
Levis Quay
Skibbereen
Co Cork
Ireland
A94A431
simon@simonronan.com

Dublin Office
25 Glengarriff Parade
Phibsborough
Dublin 7
Ireland
D07 XF25
+353 86 056 3434

L_202
LANDSCAPE LAYOUT 2/9

1:250 A1

CARTRON ORANMORE HOUSING

FOR PLANNING

THIS DRAWING IS TO BE USED IN CONNECTION WITH RELEVANT CONSULTANT TENDER DRAWINGS
ALL DIMENSIONS GIVEN ON THIS DRAWING
ARE TO BE USED AS A GUIDE ONLY AND ARE NOT TO BE USED FOR CONSTRUCTION
NO PART OF THIS DRAWING IS TO BE USED FOR ANY OTHER PURPOSE
WITHOUT THE WRITTEN PERMISSION OF SIMON RONAN LANDSCAPE ARCHITECTS
OF THE DESIGN AND CONSTRUCTION OF THE PROJECT AND THE DESIGNER'S LIABILITY
SHALL BE LIMITED TO THE DESIGN AND CONSTRUCTION OF THE PROJECT

MAY 2024



LEGEND

- Site boundary
- Existing Hedge To Be Retained
- Herbaceous Planting & Shrubs
- Lawn
- Meadow
- Concrete paving
- Concrete Unit paving
- Shared surface
- Parking
- Soft Pour Play Surface
- Park Main Pathway/Greenway
- Homezone Surface
- Road
- Retaining Wall (Stone face to match existing)
- Fence and Gates
- Bike Stands (43 No. Stands 86 Spaces)
- Existing Trees To be Removed
- Existing Trees To be Retained
- Proposed Hedging
- Proposed Trees
- Large Trees
 - Ps Pinus sylvestris
 - Qr Quercus robur
 - Lt Liriodendron tulipifera
- Small trees
 - Bp Betula pendula
 - So Sorbus aucuparia
 - Ca Corylus avellana
 - Ia Ilex Aquifolium

REFERENCE: THIS DRAWING IS NOT FOR CONSTRUCTION

SR
LA

SIMON RONAN LANDSCAPE ARCHITECTS

Cork Office
Levis Quay
Skibbereen
Co Cork
Ireland
A94A431
simon@simonronan.com

Dublin Office
25 Glengarriff Parade
Phibsborough
Dublin 7
Ireland
D07 XF25
+353 86 056 3434

L 203
LANDSCAPE LAYOUT 3/9

1:250 A1


CARTRON ORANMORE HOUSING

FOR PLANNING

THIS DRAWING IS TO BE USED IN CONNECTION WITH RELEVANT CONSULTANT DRAWINGS
ALL DIMENSIONS GIVEN ARE APPROXIMATE
NO DIMENSIONS TO BE SCALED FROM THIS DRAWING
NO PART OF THIS DRAWING OR ANY OF ITS CONTENTS ARE
TO BE REPRODUCED OR TRANSMITTED IN ANY FORM OR BY ANY MEANS
ELECTRONIC OR MECHANICAL, INCLUDING PHOTOCOPYING, RECORDING, OR BY ANY INFORMATION
STORAGE AND RETRIEVAL SYSTEM, WITHOUT THE WRITTEN PERMISSION
OF THE LANDSCAPE ARCHITECTS. THE LANDSCAPE ARCHITECTS ACCEPT NO LIABILITY FOR USE OF THE DRAWING FOR ANY OTHER PURPOSES
UNLESS SPECIFICALLY STATED OTHERWISE

MAY 2024

0m 5m 10m 20m

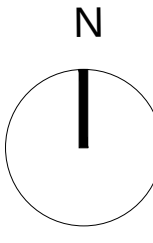



LEGEND

- Site boundary
- Existing Hedge To Be Retained
- Herbaceous Planting & Shrubs
- Lawn
- Meadow
- Concrete paving
- Concrete Unit paving
- Shared surface
- Parking
- Soft Pour Play Surface
- Park Main Pathway/Greenway
- Homezone Surface
- Road
- Retaining Wall (Stone face to match existing)
- Fence and Gates
- Bike Stands (43 No. Stands 86 Spaces)
- Existing Trees To be Removed
- Existing Trees To be Retained
- Proposed Hedging
- Proposed Trees
- Large Trees
 - Ps Pinus sylvestris
 - Qr Quercus robur
 - Lt Liriodendron tulipifera
- Small trees
 - Bp Betula pendula
 - So Sorbus aucuparia
 - Ca Corylus avellana
 - la Ilex Aquifolium

REFERENCE: THIS DRAWING IS NOT FOR CONSTRUCTION

SR
LA

SIMON RONAN LANDSCAPE ARCHITECTS

Cork Office
Levis Quay
Skibbereen
Co Cork
Ireland
A84A431
simon@simonronan.com

Dublin Office
25 Glengarriff Parade
Phibsborough
Dublin 7
Ireland
D07 XF25
+353 86 056 3434

L_204
LANDSCAPE LAYOUT 4/9


1:250 A1

CARTRON ORANMORE HOUSING

FOR PLANNING

THIS DRAWING IS TO BE READ IN CONJUNCTION WITH RELEVANT CONSULTANT DRAWINGS
ALL DIMENSIONS GIVEN ON THIS DRAWING ARE TO BE CONSIDERED TO BE SCALE FROM THIS DRAWING
NO PART OF THIS DRAWING SHALL BE REPRODUCED OR TRANSMITTED IN ANY FORM OR BY ANY MEANS, ELECTRONIC OR MECHANICAL, WITHOUT THE WRITTEN PERMISSION OF THE ARCHITECTS. ANY REPRODUCTION OF THIS DRAWING WITHOUT THE WRITTEN PERMISSION OF THE ARCHITECTS IS A BREACH OF THE COPYRIGHT AND WILL BE PROSECUTED TO THE FULL EXTENT OF THE LAW.

MAY 2024

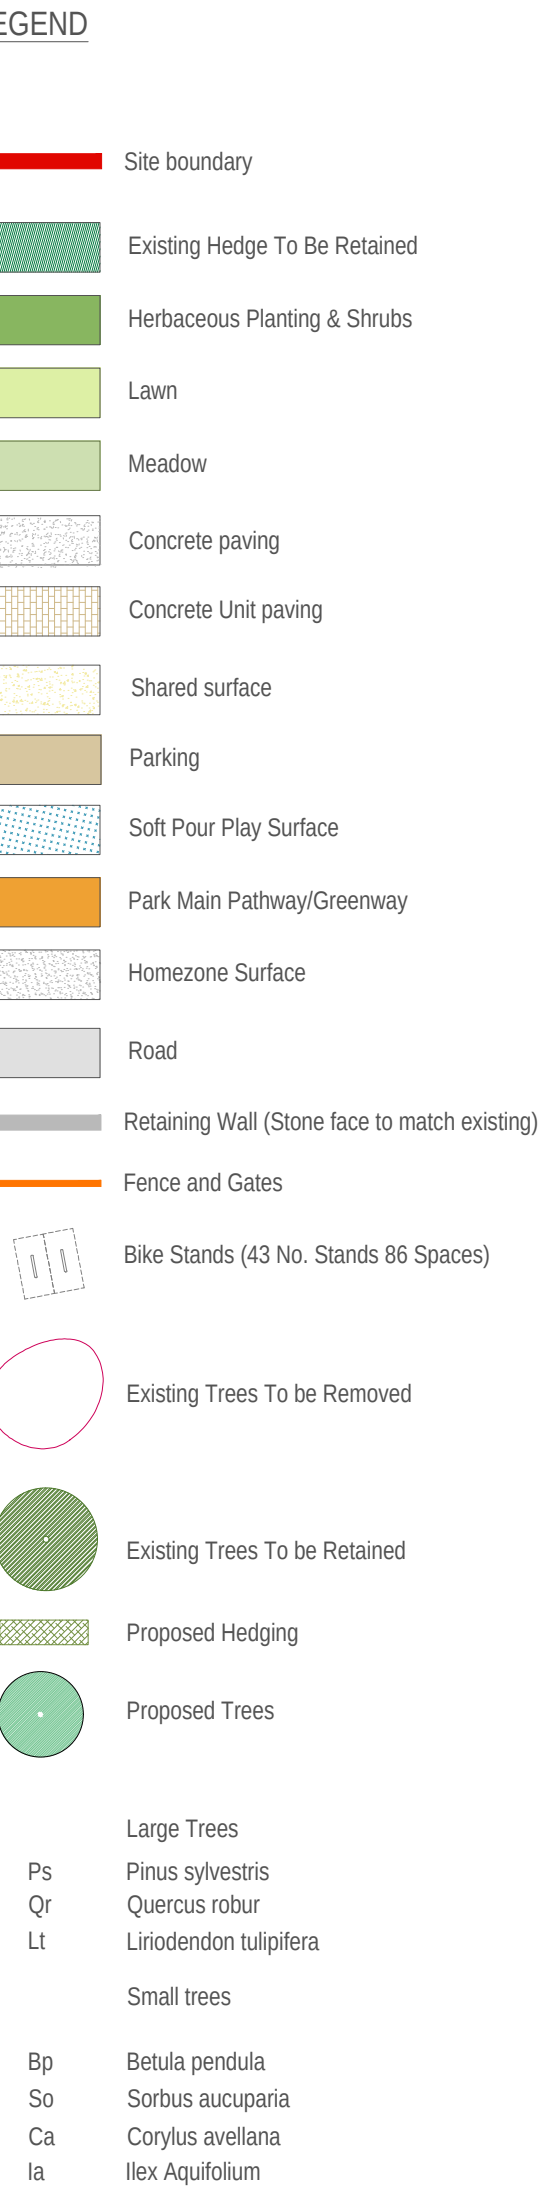

REFERENCE: THIS DRAWING IS NOT FOR CONSTRUCTION

SR
LA

SIMON RONAN LANDSCAPE ARCHITECTS

Cork Office
Levis Quay
Skibbereen
Co.Cork
Ireland
A94A431

Dublin Office
25 Glengarriff Parade
Phibsborough
Dublin 7
Ireland
D07 XF25



L_205
LANDSCAPE LAYOUT 5/9


CARTRON ORANMORE HOUSING

FOR PLANNING

NO PART OF THIS DOCUMENT MAY BE REPRODUCED OR TRANSMITTED IN ANY FORM OR STORED IN ANY RETRIEVAL SYSTEM OF ANY NATURE WITHOUT THE WRITTEN PERMISSION OF THE LANDSCAPE ARCHITECT AS COPYRIGHT HOLDER EXCEPT AS ALLOWED FOR USE ON THE PROJECT FOR WHICH THE DOCUMENT WAS ORIGINALLY ISSUED

MAY 2024

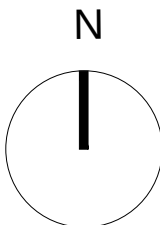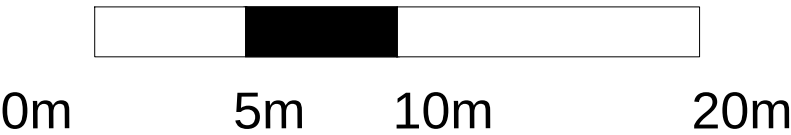

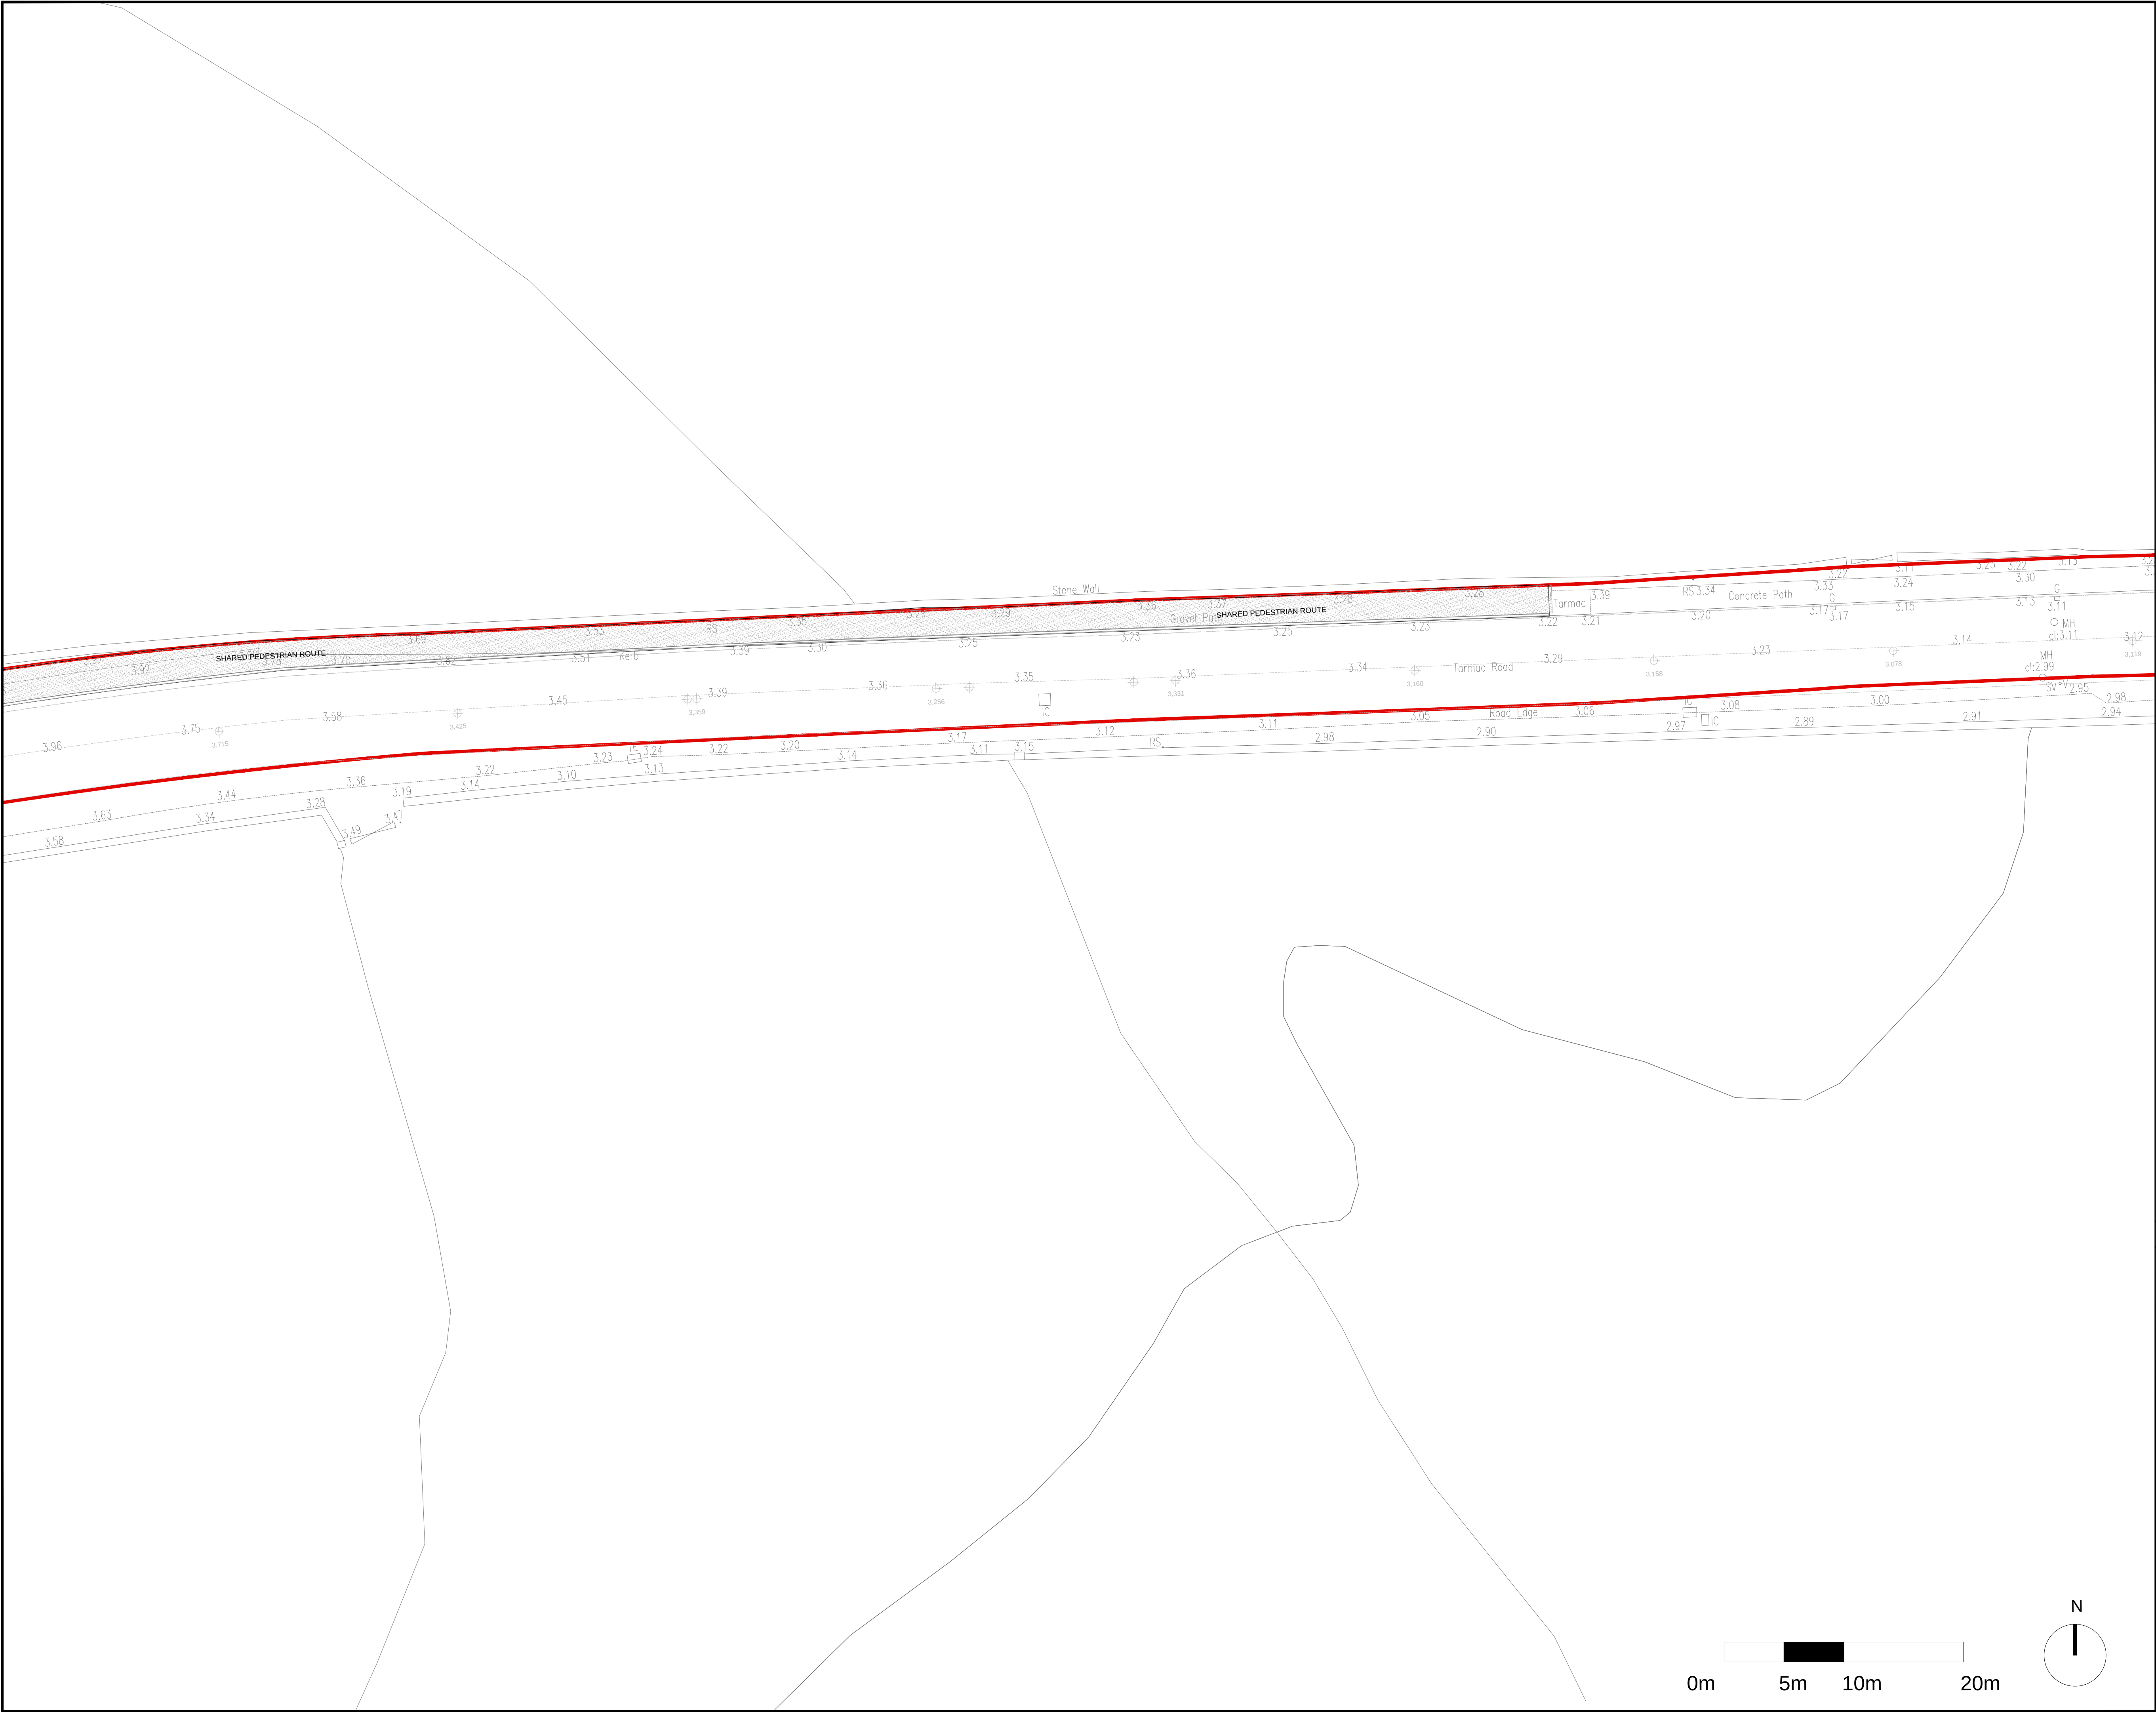

LEGEND

- Site boundary
- Existing Hedge To Be Retained
- Herbaceous Planting & Shrubs
- Lawn
- Meadow
- Concrete paving
- Concrete Unit paving
- Shared surface
- Parking
- Soft Pour Play Surface
- Park Main Pathway/Greenway
- Homezone Surface
- Road
- Retaining Wall (Stone face to match existing)
- Fence and Gates
- Bike Stands (43 No. Stands 86 Spaces)
- Existing Trees To be Removed
- Existing Trees To be Retained
- Proposed Hedging
- Proposed Trees
- Large Trees
 - Ps Pinus sylvestris
 - Qr Quercus robur
 - Lt Liriodendron tulipifera
- Small trees
 - Bp Betula pendula
 - So Sorbus aucuparia
 - Ca Corylus avellana
 - la Ilex Aquifolium

REFERENCE: THIS DRAWING IS NOT FOR CONSTRUCTION

SR
LA

SIMON RONAN LANDSCAPE ARCHITECTS

Cork Office
Levis Quay
Skibbereen
Co.Cork
Ireland
A84A431

Dublin Office
25 Glengarriff Parade
Phibsborough
Dublin 7
Ireland
D07 XF25

simon@simonronan.com +353 86 056 3434

L_206
LANDSCAPE LAYOUT 6/9


1:250 A1

CARTRON ORANMORE HOUSING

FOR PLANNING

THIS DRAWING IS TO BE READ IN CONJUNCTION WITH RELEVANT CONSULTANT DRAWINGS
ALL DIMENSIONS GIVEN ARE APPROXIMATE
NO DIMENSIONS TO BE SCALED FROM THIS DRAWING
NO PART OF THIS DOCUMENT MAY BE REPRODUCED OR
TRANSMITTED IN ANY FORM OR BY ANY MEANS, ELECTRONIC
OR MECHANICAL, INCLUDING PHOTOCOPYING, RECORDING, OR BY ANY INFORMATION
OF THE LANDSCAPE ARCHITECTS AT CARTRON ORANMORE HOUSING
THESE DRAWINGS ARE THE PROPERTY OF SIMON RONAN LANDSCAPE ARCHITECTS
UNLESS OTHERWISE SPECIFIED

MAY 2024

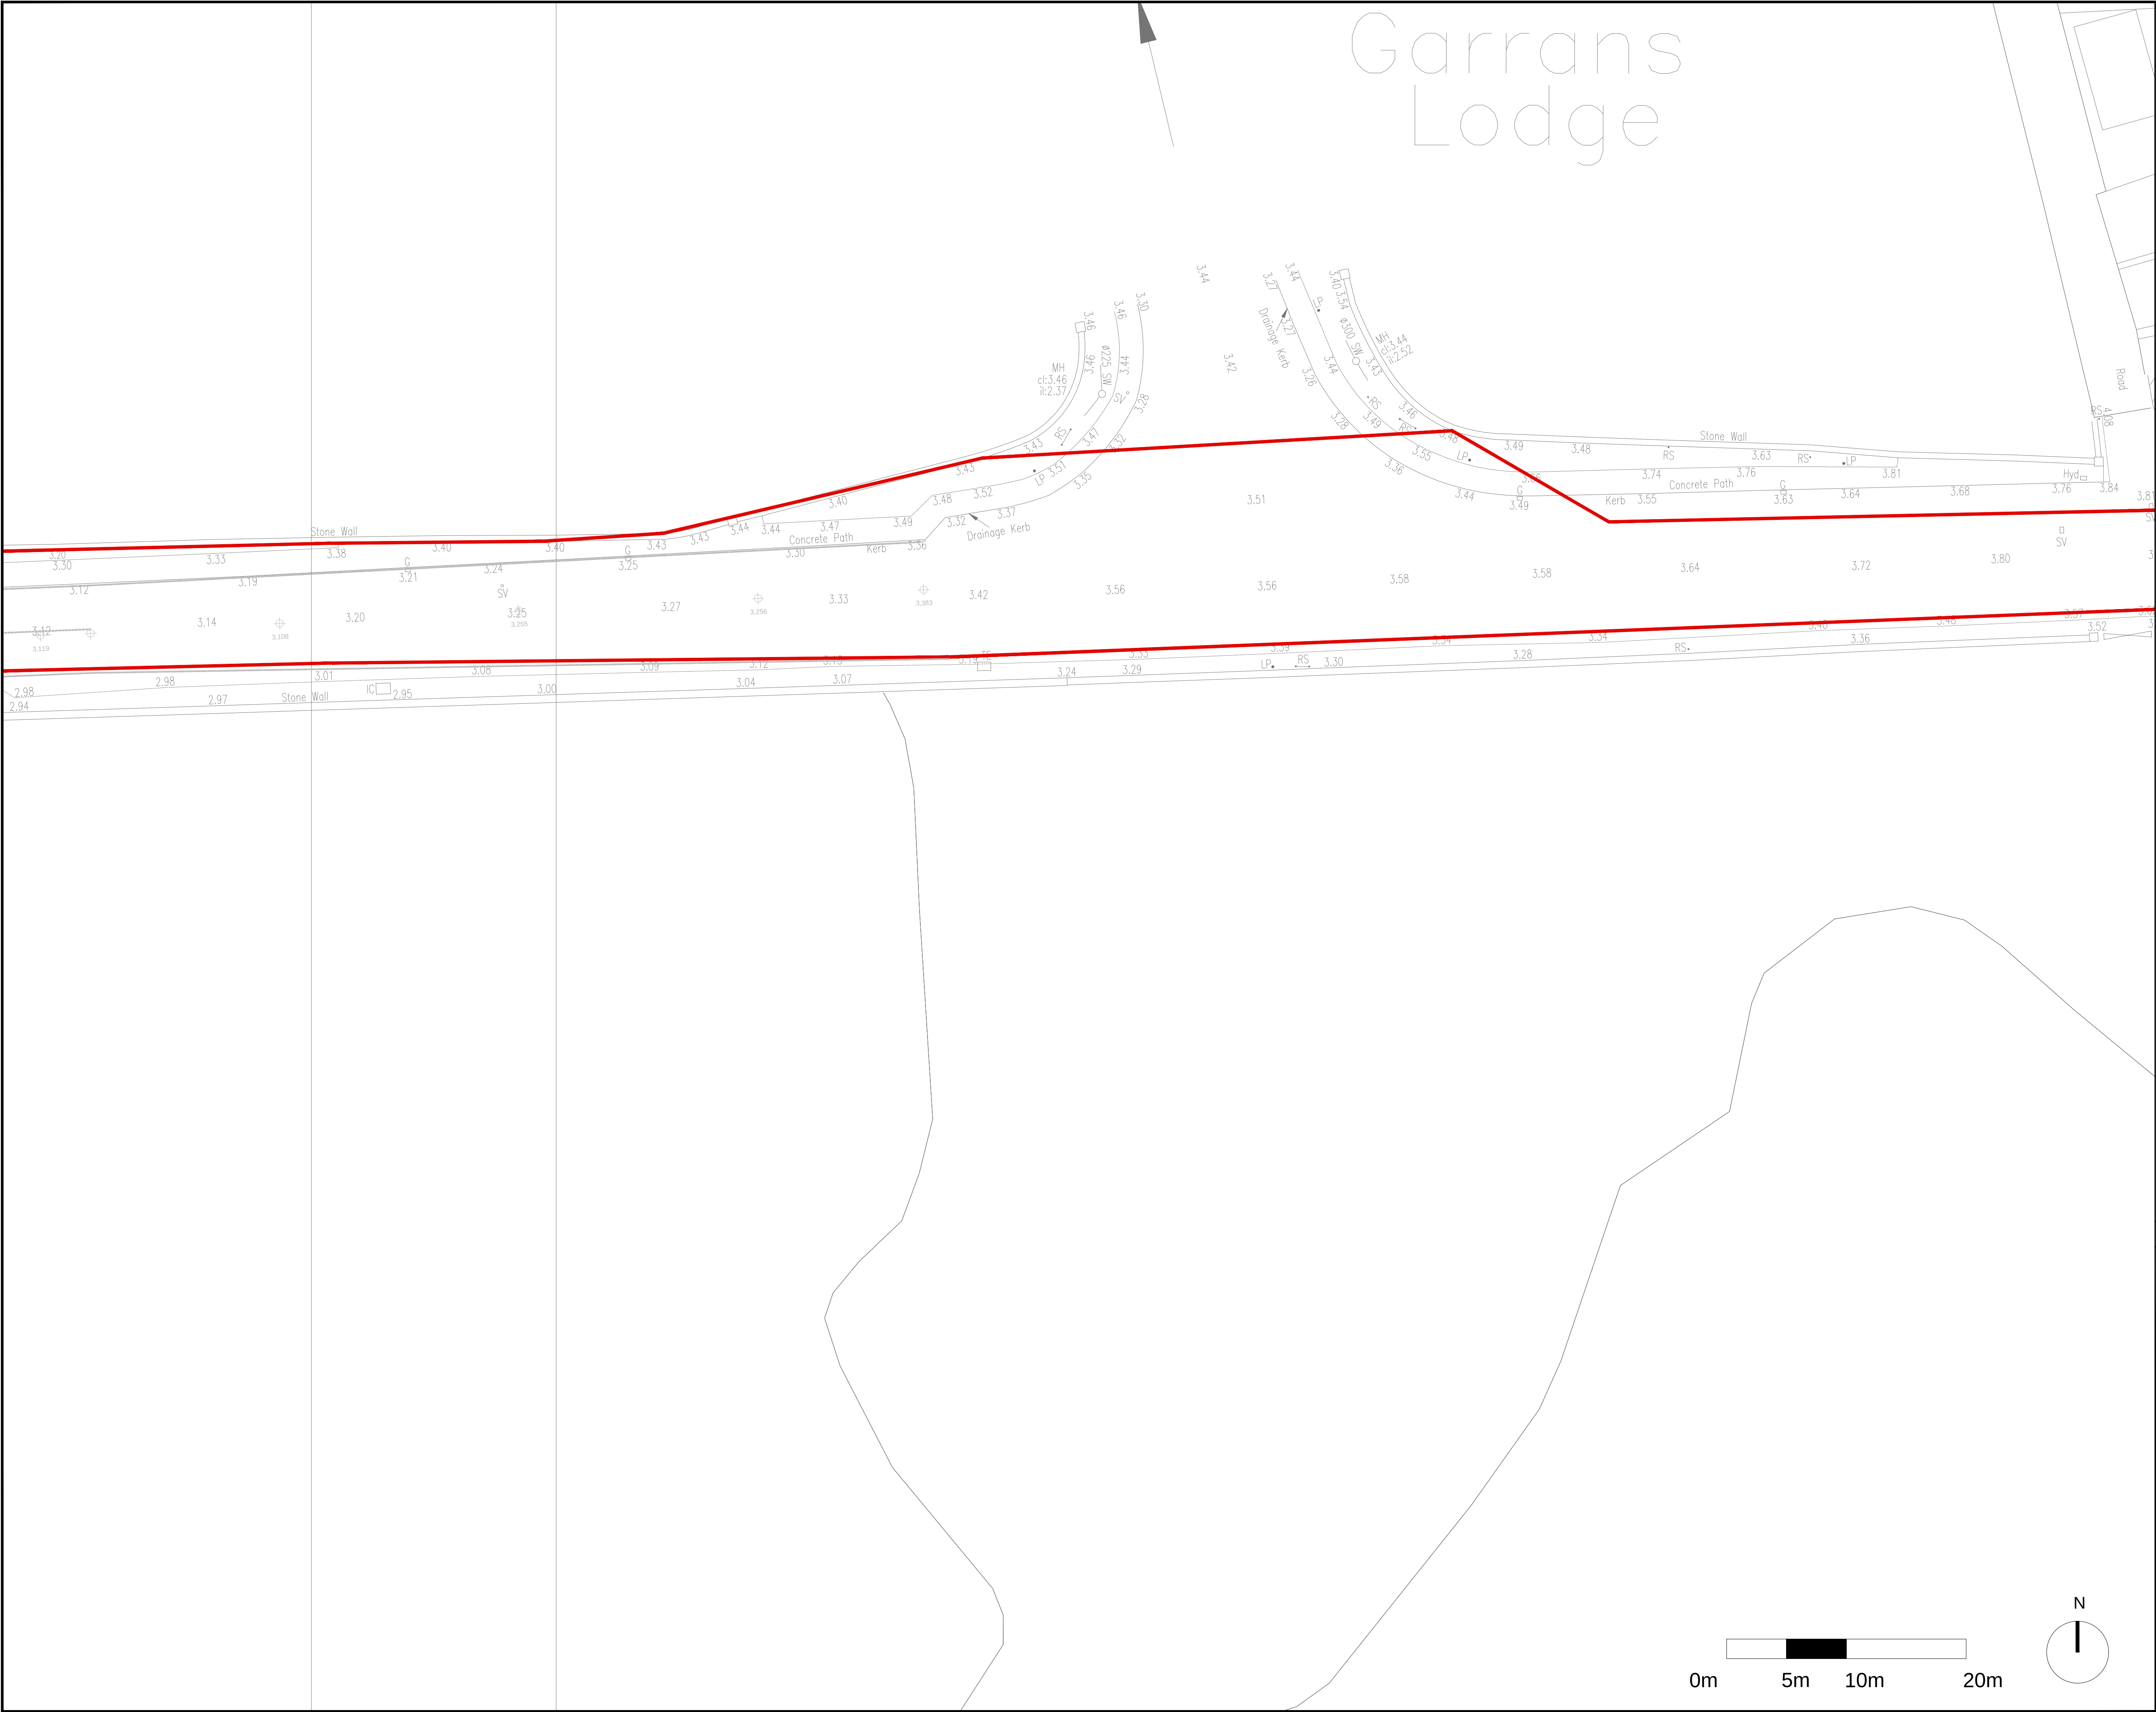

LEGEND

- Site boundary
- Existing Hedge To Be Retained
- Herbaceous Planting & Shrubs
- Lawn
- Meadow
- Concrete paving
- Concrete Unit paving
- Shared surface
- Parking
- Soft Pour Play Surface
- Park Main Pathway/Greenway
- Homezone Surface
- Road
- Retaining Wall (Stone face to match existing)
- Fence and Gates
- Bike Stands (43 No. Stands 86 Spaces)
- Existing Trees To be Removed
- Existing Trees To be Retained
- Proposed Hedging
- Proposed Trees
- Large Trees
 - Ps Pinus sylvestris
 - Qr Quercus robur
 - Lt Liriodendron tulipifera
- Small trees
 - Bp Betula pendula
 - So Sorbus aucuparia
 - Ca Corylus avellana
 - la Ilex Aquifolium

REFERENCE: THIS DRAWING IS NOT FOR CONSTRUCTION

SR
LA

SIMON RONAN LANDSCAPE ARCHITECTS

Cork Office
Levis Quay
Skibbereen
Co Cork
Ireland
A84A431

Dublin Office
25 Glengarriff Parade
Phibsborough
Dublin 7
Ireland
D07 XF25

simon@simonronan.com

+353 86 056 3434

L_207
LANDSCAPE LAYOUT 7/9

1:250 A1


CARTRON ORANMORE HOUSING

FOR PLANNING

THIS DRAWING IS TO BE READ IN CONJUNCTION WITH RELEVANT CONSULTANT DRAWINGS
ALL DIMENSIONS GIVEN ARE APPROXIMATE
NO PART OF THIS DOCUMENT MAY BE REPRODUCED OR
TRANSMITTED IN ANY FORM OR BY ANY MEANS
WITHOUT THE WRITTEN PERMISSION OF THE ARCHITECTS
OF THE ADDRESS FOR USE FOR THE PROJECT FOR WHICH THIS
DOCUMENT WAS PREPARED

MAY 2024

0m 5m 10m 20m

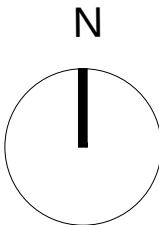



LEGEND

- Site boundary
- Existing Hedge To Be Retained
- Herbaceous Planting & Shrubs
- Lawn
- Meadow
- Concrete paving
- Concrete Unit paving
- Shared surface
- Parking
- Soft Pour Play Surface
- Park Main Pathway/Greenway
- Homezone Surface
- Road
- Retaining Wall (Stone face to match existing)
- Fence and Gates
- Bike Stands (43 No. Stands 86 Spaces)
- Existing Trees To be Removed
- Existing Trees To be Retained
- Proposed Hedging
- Proposed Trees
- Large Trees
 - Ps Pinus sylvestris
 - Qr Quercus robur
 - Lt Liriodendron tulipifera
- Small trees
 - Bp Betula pendula
 - So Sorbus aucuparia
 - Ca Corylus avellana
 - la Ilex Aquifolium

REFERENCE: THIS DRAWING IS NOT FOR CONSTRUCTION

SR
LA

SIMON RONAN LANDSCAPE ARCHITECTS

Cork Office
Levis Quay
Salthill
Co Cork
Ireland
A84A431

Dublin Office
25 Glengarriff Parade
Phibsborough
Dublin 7
Ireland
D07 XF25

simon@simonronan.com +353 86 056 3434

L_208
LANDSCAPE LAYOUT 8/9

1:250 A1

CARTRON ORANMORE HOUSING

FOR PLANNING

THIS DRAWING IS TO BE READ IN CONJUNCTION WITH RELEVANT CONSULTANT DRAWINGS
ALL DIMENSIONS GIVEN ARE APPROXIMATE
NO DIMENSIONS TO BE SCALED FROM THIS DRAWING
NO PART OF THIS DOCUMENT MAY BE REPRODUCED OR
TRANSMITTED IN ANY FORM OR BY ANY MEANS
WITHOUT THE WRITTEN PERMISSION OF THE LANDSCAPE ARCHITECTS
OF THE ADDRESS FOR USE FOR THE PROJECT FOR WHICH THIS DOCUMENT WAS PREPARED
EXCEPT AS OTHERWISE STATED

MAY 2024



LEGEND

- Site boundary
- Existing Hedge To Be Retained
- Herbaceous Planting & Shrubs
- Lawn
- Meadow
- Concrete paving
- Concrete Unit paving
- Shared surface
- Parking
- Soft Pour Play Surface
- Park Main Pathway/Greenway
- Homezone Surface
- Road
- Retaining Wall (Stone face to match existing)
- Fence and Gates
- Bike Stands (43 No. Stands 86 Spaces)
- Existing Trees To be Removed
- Existing Trees To be Retained
- Proposed Hedging
- Proposed Trees
- Large Trees
 - Ps Pinus sylvestris
 - Qr Quercus robur
 - Lt Liriodendron tulipifera
- Small trees
 - Bp Betula pendula
 - So Sorbus aucuparia
 - Ca Corylus avellana
 - la Ilex Aquifolium

REFERENCE: THIS DRAWING IS NOT FOR CONSTRUCTION

SR
LA

SIMON RONAN LANDSCAPE ARCHITECTS

Cork Office
Levis Quay
Salthill
Co. Cork
Ireland
A84A431

Dublin Office
25 Glengarriff Parade
Phibsborough
Dublin 7
Ireland
D07 XF25

simon@simonronan.com

+353 86 056 3434

L_201
LANDSCAPE LAYOUT 9/9

1:250 A1

CARTRON ORANMORE HOUSING

FOR PLANNING

THIS DRAWING IS TO BE READ IN CONJUNCTION WITH RELEVANT CONSULTANT DRAWINGS
ALL DIMENSIONS GIVEN ARE APPROXIMATE
NO DIMENSIONS TO BE SCALED FROM THIS DRAWING
NO PART OF THIS DOCUMENT MAY BE REPRODUCED OR TRANSMITTED IN ANY FORM OR BY ANY MEANS
WITHOUT THE WRITTEN PERMISSION OF THE LANDSCAPE ARCHITECTS
OF THE ADDRESS FOR USE OF THE PROJECT FOR WHICH THIS DOCUMENT WAS PREPARED
NO LIABILITY IS ACCEPTED FOR ANY ERROR OR OMISSION

MAY 2024